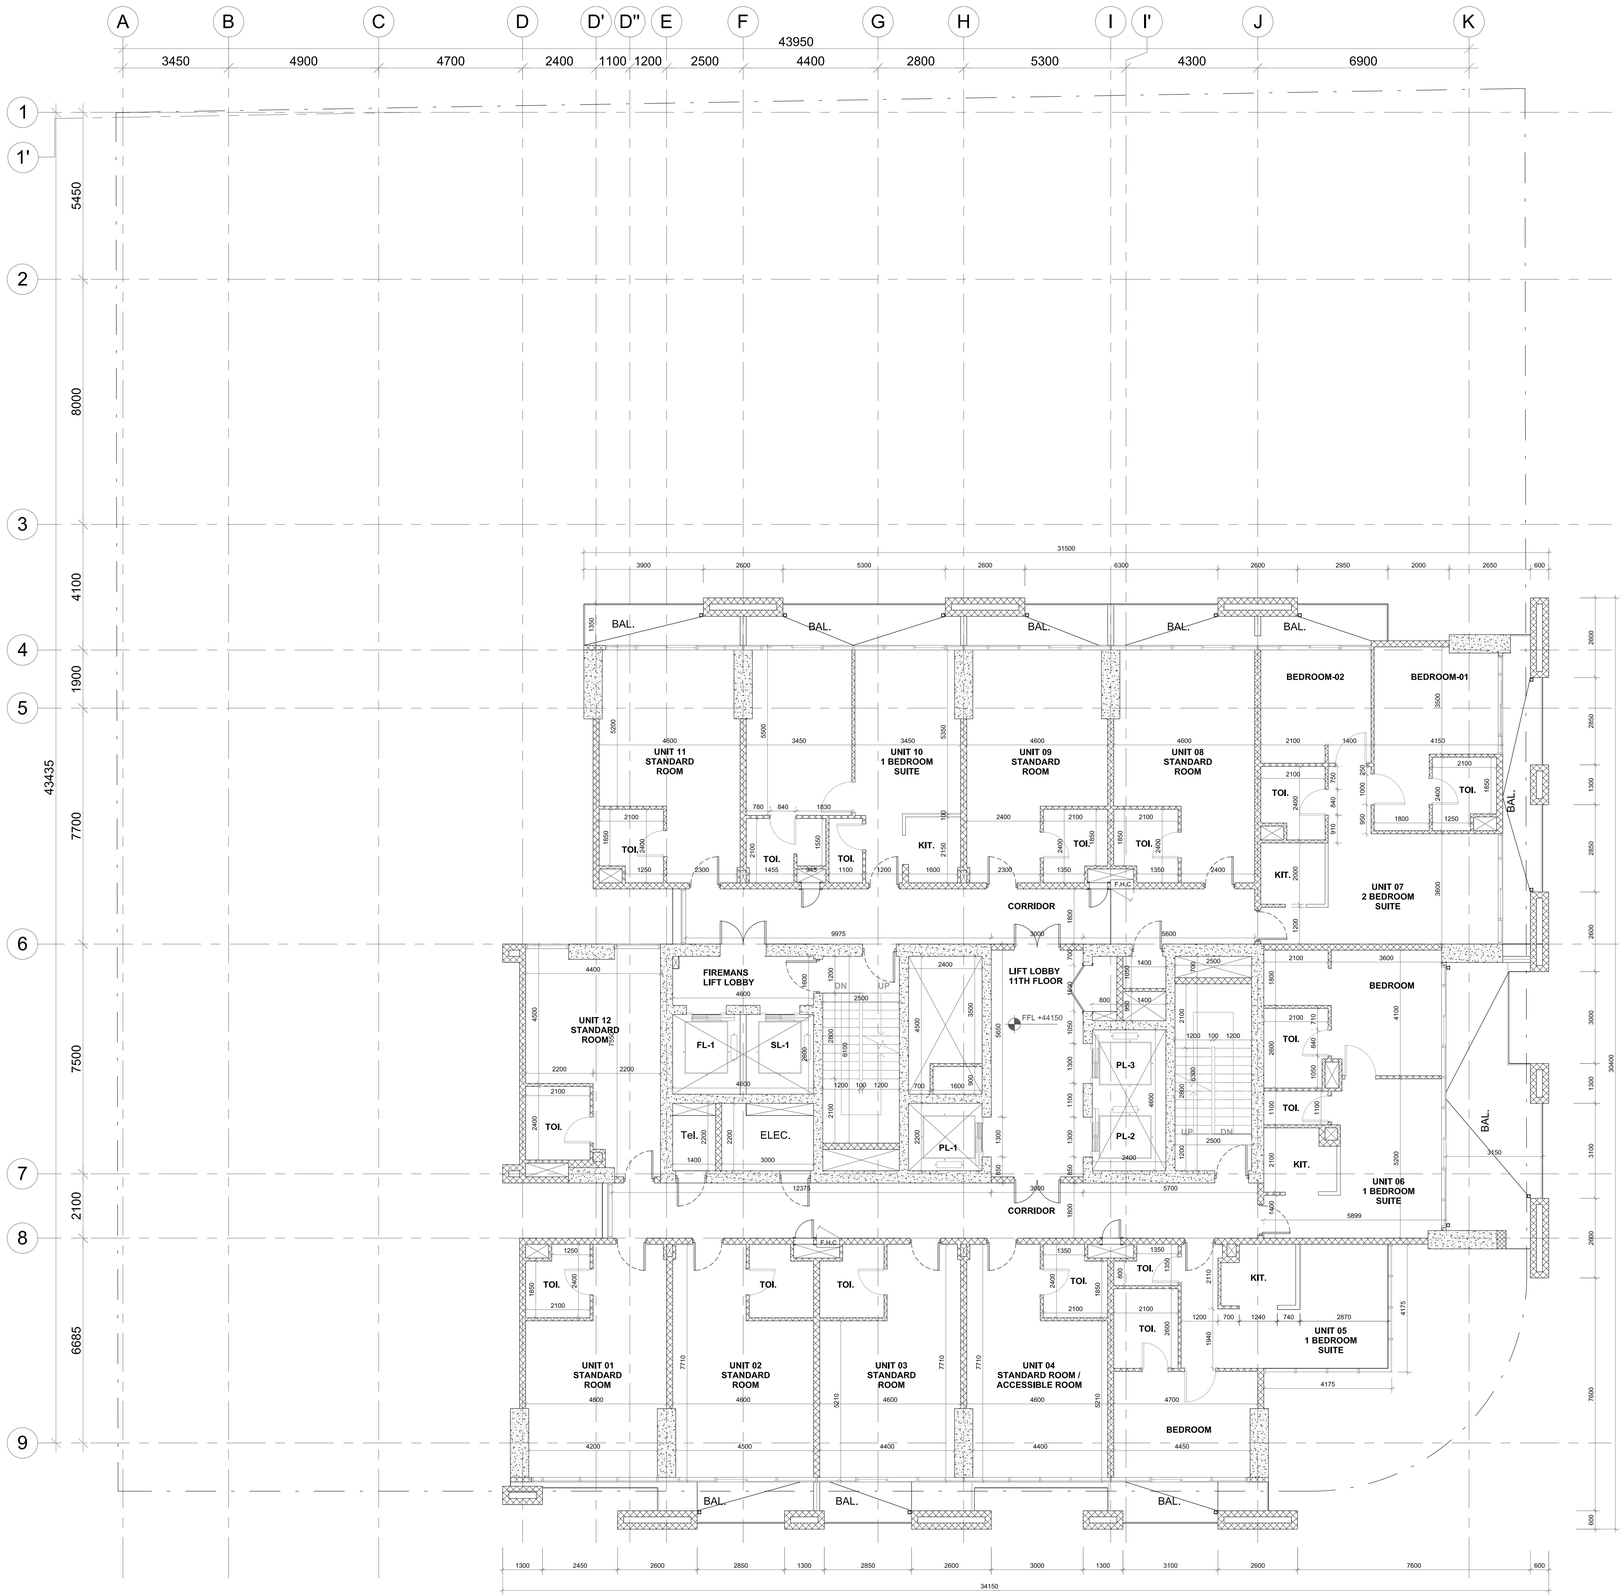

1 11th 13th 15th TYPICAL FLOOR PLAN
1 : 100

Jumeirah Village

KEYPLAN

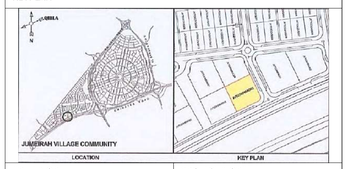

TRUE NORTH **PROJECT NORTH**

PLOT JVT 3H HRA 001

GENERAL NOTES

1. This Drawing Is Not To Be Scaled.
2. Refer To Appropriate Survey, Structural, Mechanical, Electrical, Landscape, Etc. Consultant Drawings Before Proceeding With The Work.
3. Construction Must Conform To All Applicable Codes And Requirements Of Authorities Having Jurisdiction.
4. The Contractor Working From Drawings Not Specifically Marked "For Construction" Must Assume Full Responsibility And Bear Costs For Any Corrections Or Damages Resulting From His Work.
5. Copyright: "This Document, As An Instrument Of Service, Is And Shall Remain The Property Of Zas Architects Inc."
6. The Contractor Shall Verify And Accept Responsibility For All Dimensions And Conditions On Site And Shall Notify The Appropriate Consultant Of Any Variations From The Supplied Information.
7. All Dimensions Are In Millimeters.

ISSUED

No.	Date	Description
01	06/03/2017	NAKHEEL FINAL DESIGN APPROVAL

REVISION

No.	Date	Description

PROJECT

PARK INN JVT

B + G + 4P + 25

CLIENT

CITY INVESTMENTS LTD

ARCHITECT OF RECORD

CONSULTANT: Chawla شاولا للهندسة المعمارية والاستشارية Architectural & Consulting Engineers

LEAD DESIGN CONSULTANT

ZAS GROUP OF COMPANIES
Dubai, UAE, P.O.Box 478827
T +971 4 441 0163
F +971 4 441 0132
M +971 56 694 2211
@ dja@zasa.com

INTERIOR DESIGN CONSULTANT

K&P GmbH Dubai Branch
KIEFERLE & PARTNER
Architects - Interior Designers
P.O.Box 282936, Dubai, U.A.E
Tel: +971 (0) 4 4343 725, Fax: +971 (0) 4 4343 726

MEP CONSULTANT

JAIN Sustainable Engineering Solutions
P.O. BOX : 80968, DUBAI, UAE
TEL. +971 4 3649235, FAX. +971 4 3649225
Email : dubai@jainconsultants.com

SCALE	1 : 100	DRAWN BY	VND
DATE	05/03/2017	REVIEWED BY	PP

11th 13th & 15th TYPICAL FLOOR PLAN

PROJECT NO.	DRAWING	REV. NO.
13-003	A-110	0

dxboffplan.com