VILLAS
5 BEDROOM

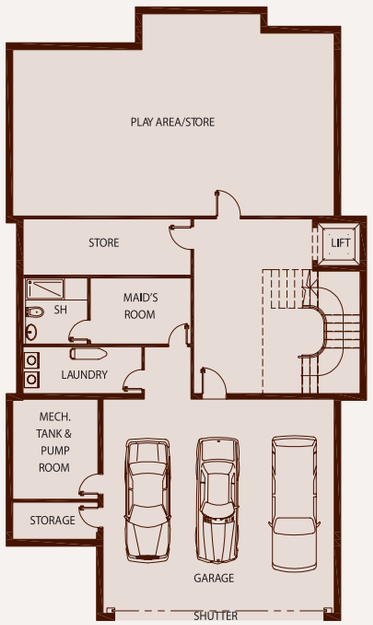

Level 1

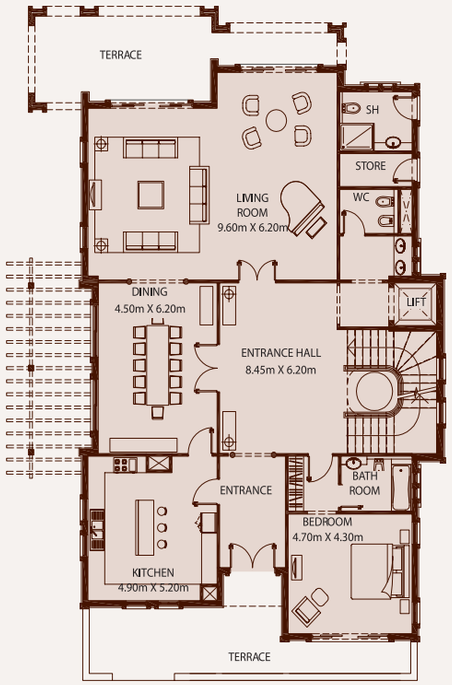

Level 2

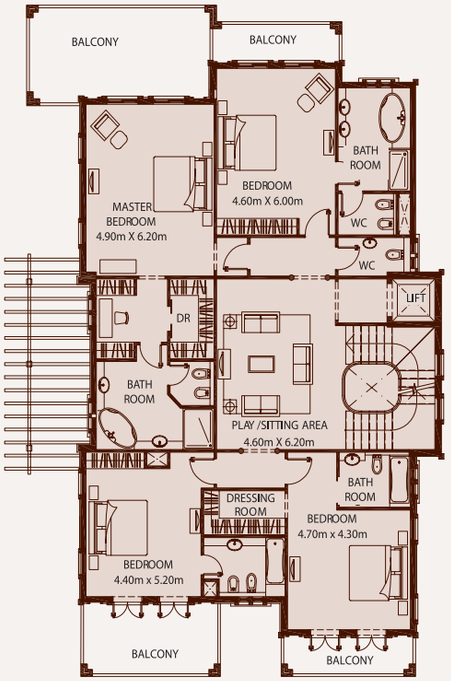

Level 3

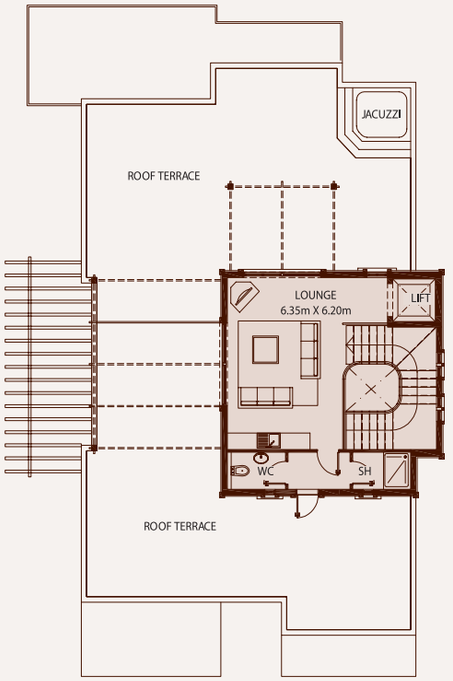

Level 4

Villas - 5 Bedroom - Approximate Areas			
Level 1	Play Area / Store	90.46m²	974ft²
Level 1	Garage / Ancillary	184.90m²	1,990ft²
Level 2	Living	253.41m²	2,728ft²
Level 2	Terrace	64.57m²	695ft²
Level 3	Living	256.22m²	2,758ft²
Level 3	Balcony	54.75m²	589ft²
Level 4	Living	67.60m²	728ft²
Level 4	Terrace	188.39m²	2,028ft²
Total		1,160.30m²	12,490ft²

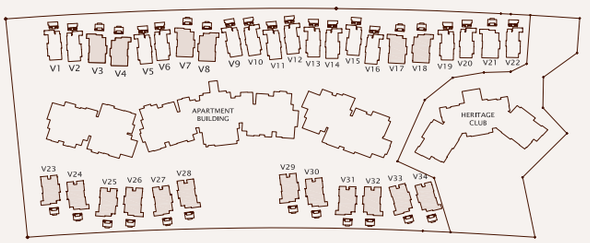

All measurements, drawings and materials are approximate. This information is subject to change without notice. The developer reserves the right to make revisions. This drawing is not to scale. Computer renderings displayed are an artist's representation of the project. Variations may occur.

dxboffplan.com

VILLAS
4 BEDROOM - MASTERPLAN

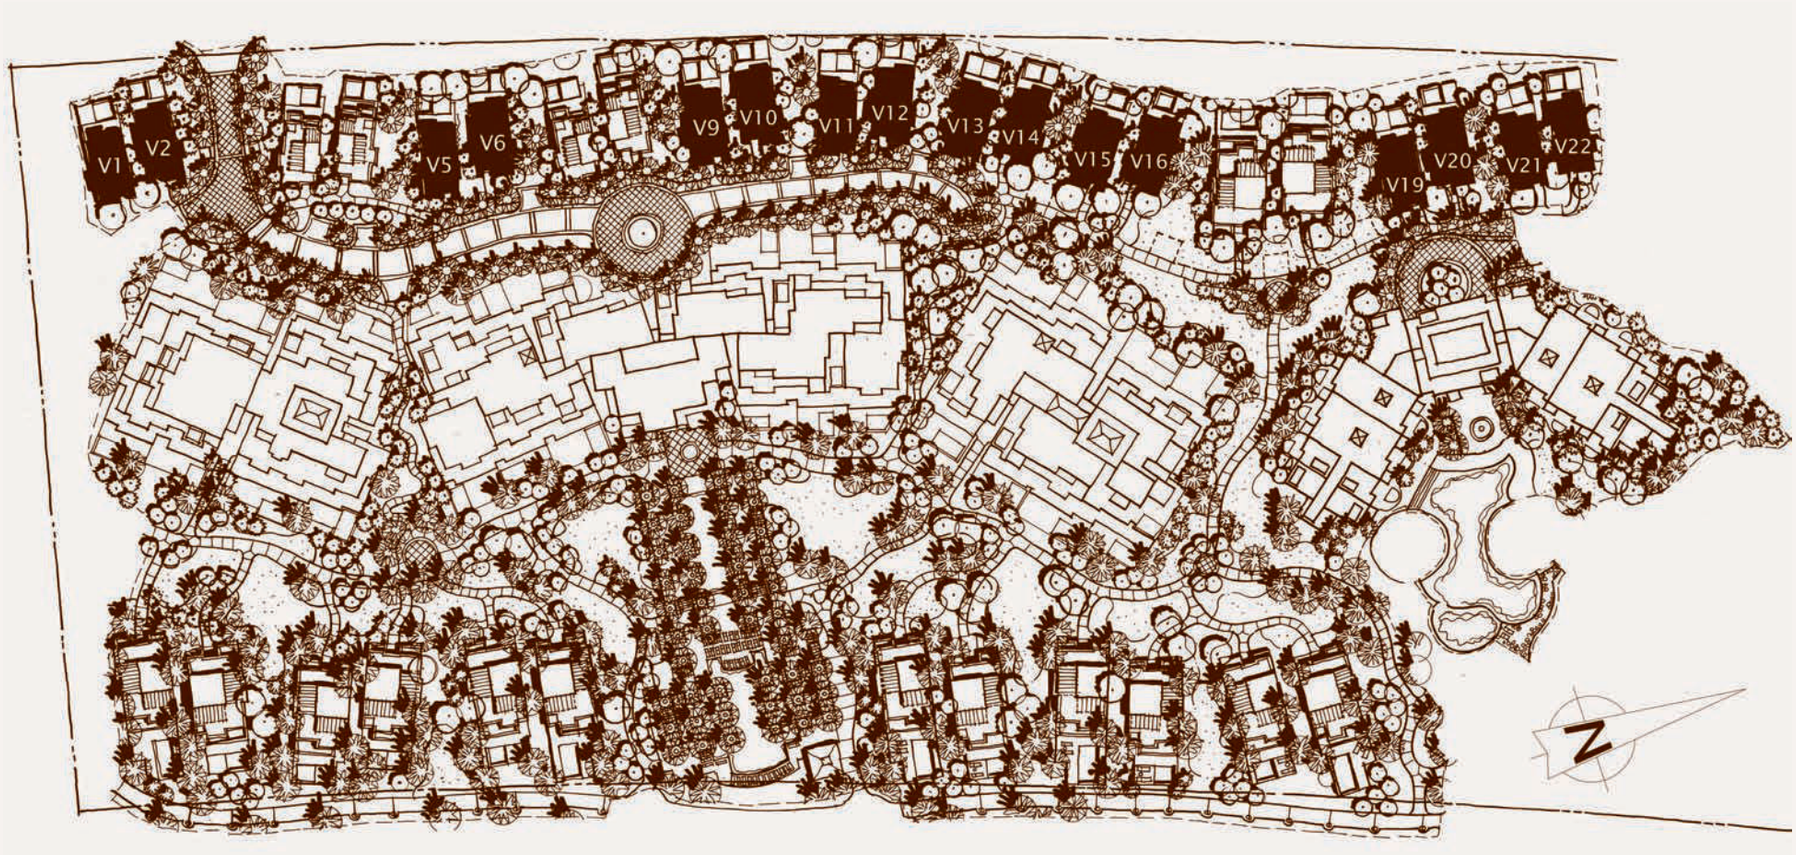

All measurements, drawings and materials are approximate. This information is subject to change without notice. The developer reserves the right to make revisions. This drawing is not to scale. Computer renderings displayed are an artist's representation of the project. Variations may occur.

dxboffplan.com

VILLAS
4 BEDROOM

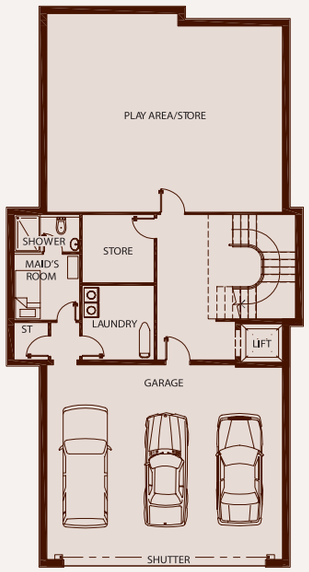

Level 1

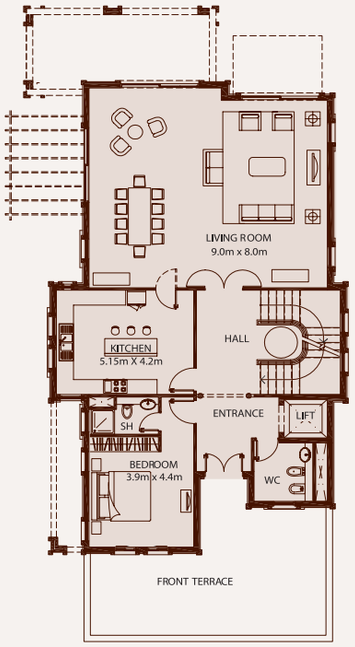

Level 2

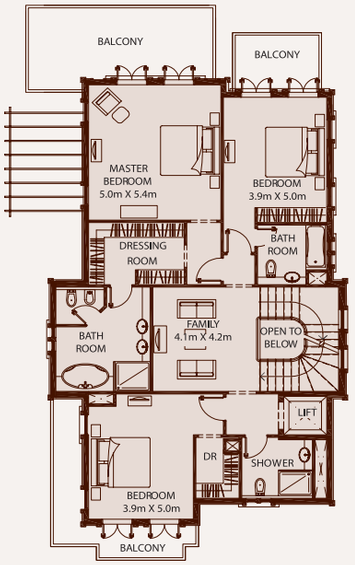

Level 3

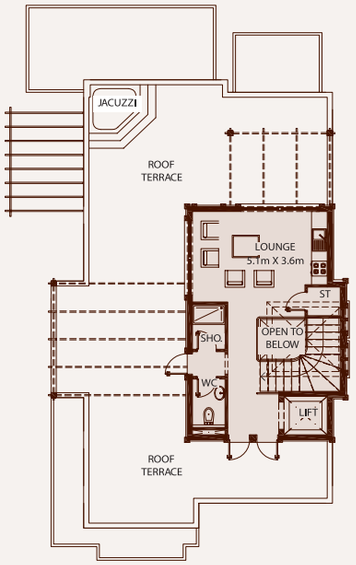

Level 4

Villas - 4 Bedroom - Approximate Areas			
Level 1	Play Area / Store	74.95m²	807ft²
Level 1	Garage / Ancillary	147.03m²	1,583ft²
Level 2	Living	174.38m²	1,877ft²
Level 2	Terrace	87.34m²	910ft²
Level 3	Living	172.21m²	1,854ft²
Level 3	Balcony	44.27m²	476ft²
Level 4	Living	54.14m²	583ft²
Level 4	Roof Terrace	118.56m²	1,276ft²
Total		872.88m²	9,366ft²

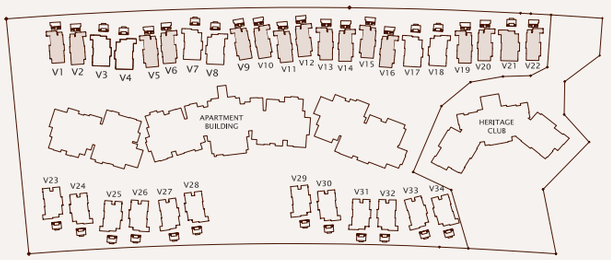

All measurements, drawings and materials are approximate. This information is subject to change without notice. The developer reserves the right to make revisions. This drawing is not to scale. Computer renderings displayed are an artist's representation of the project. Variations may occur.

dxboffplan.com